

The Long House

Plan YA-101, sample set


A two-storey family house of five bedrooms, drawn around a double-height living room.
Footprint 88' 8" × 47' 4½" (27.0 × 14.4 m). Room area 4,923 ft² (457 m²).

This sample is issued so you can judge the quality and completeness of our drawings.
It is watermarked, reduced in resolution and not licensed for construction.

DRAWING REGISTER

A101	Ground floor plan	1:50	in this sample
A102	First floor plan	1:50	in this sample
A103	Sections	1:50	full set only

PROJECT The Long House
PLAN YA-101
SHEET A000
TITLE Cover and drawing register
SCALE 1:50 at A1
STATUS Sample, not for construction
SHEET NO. 1 / 3

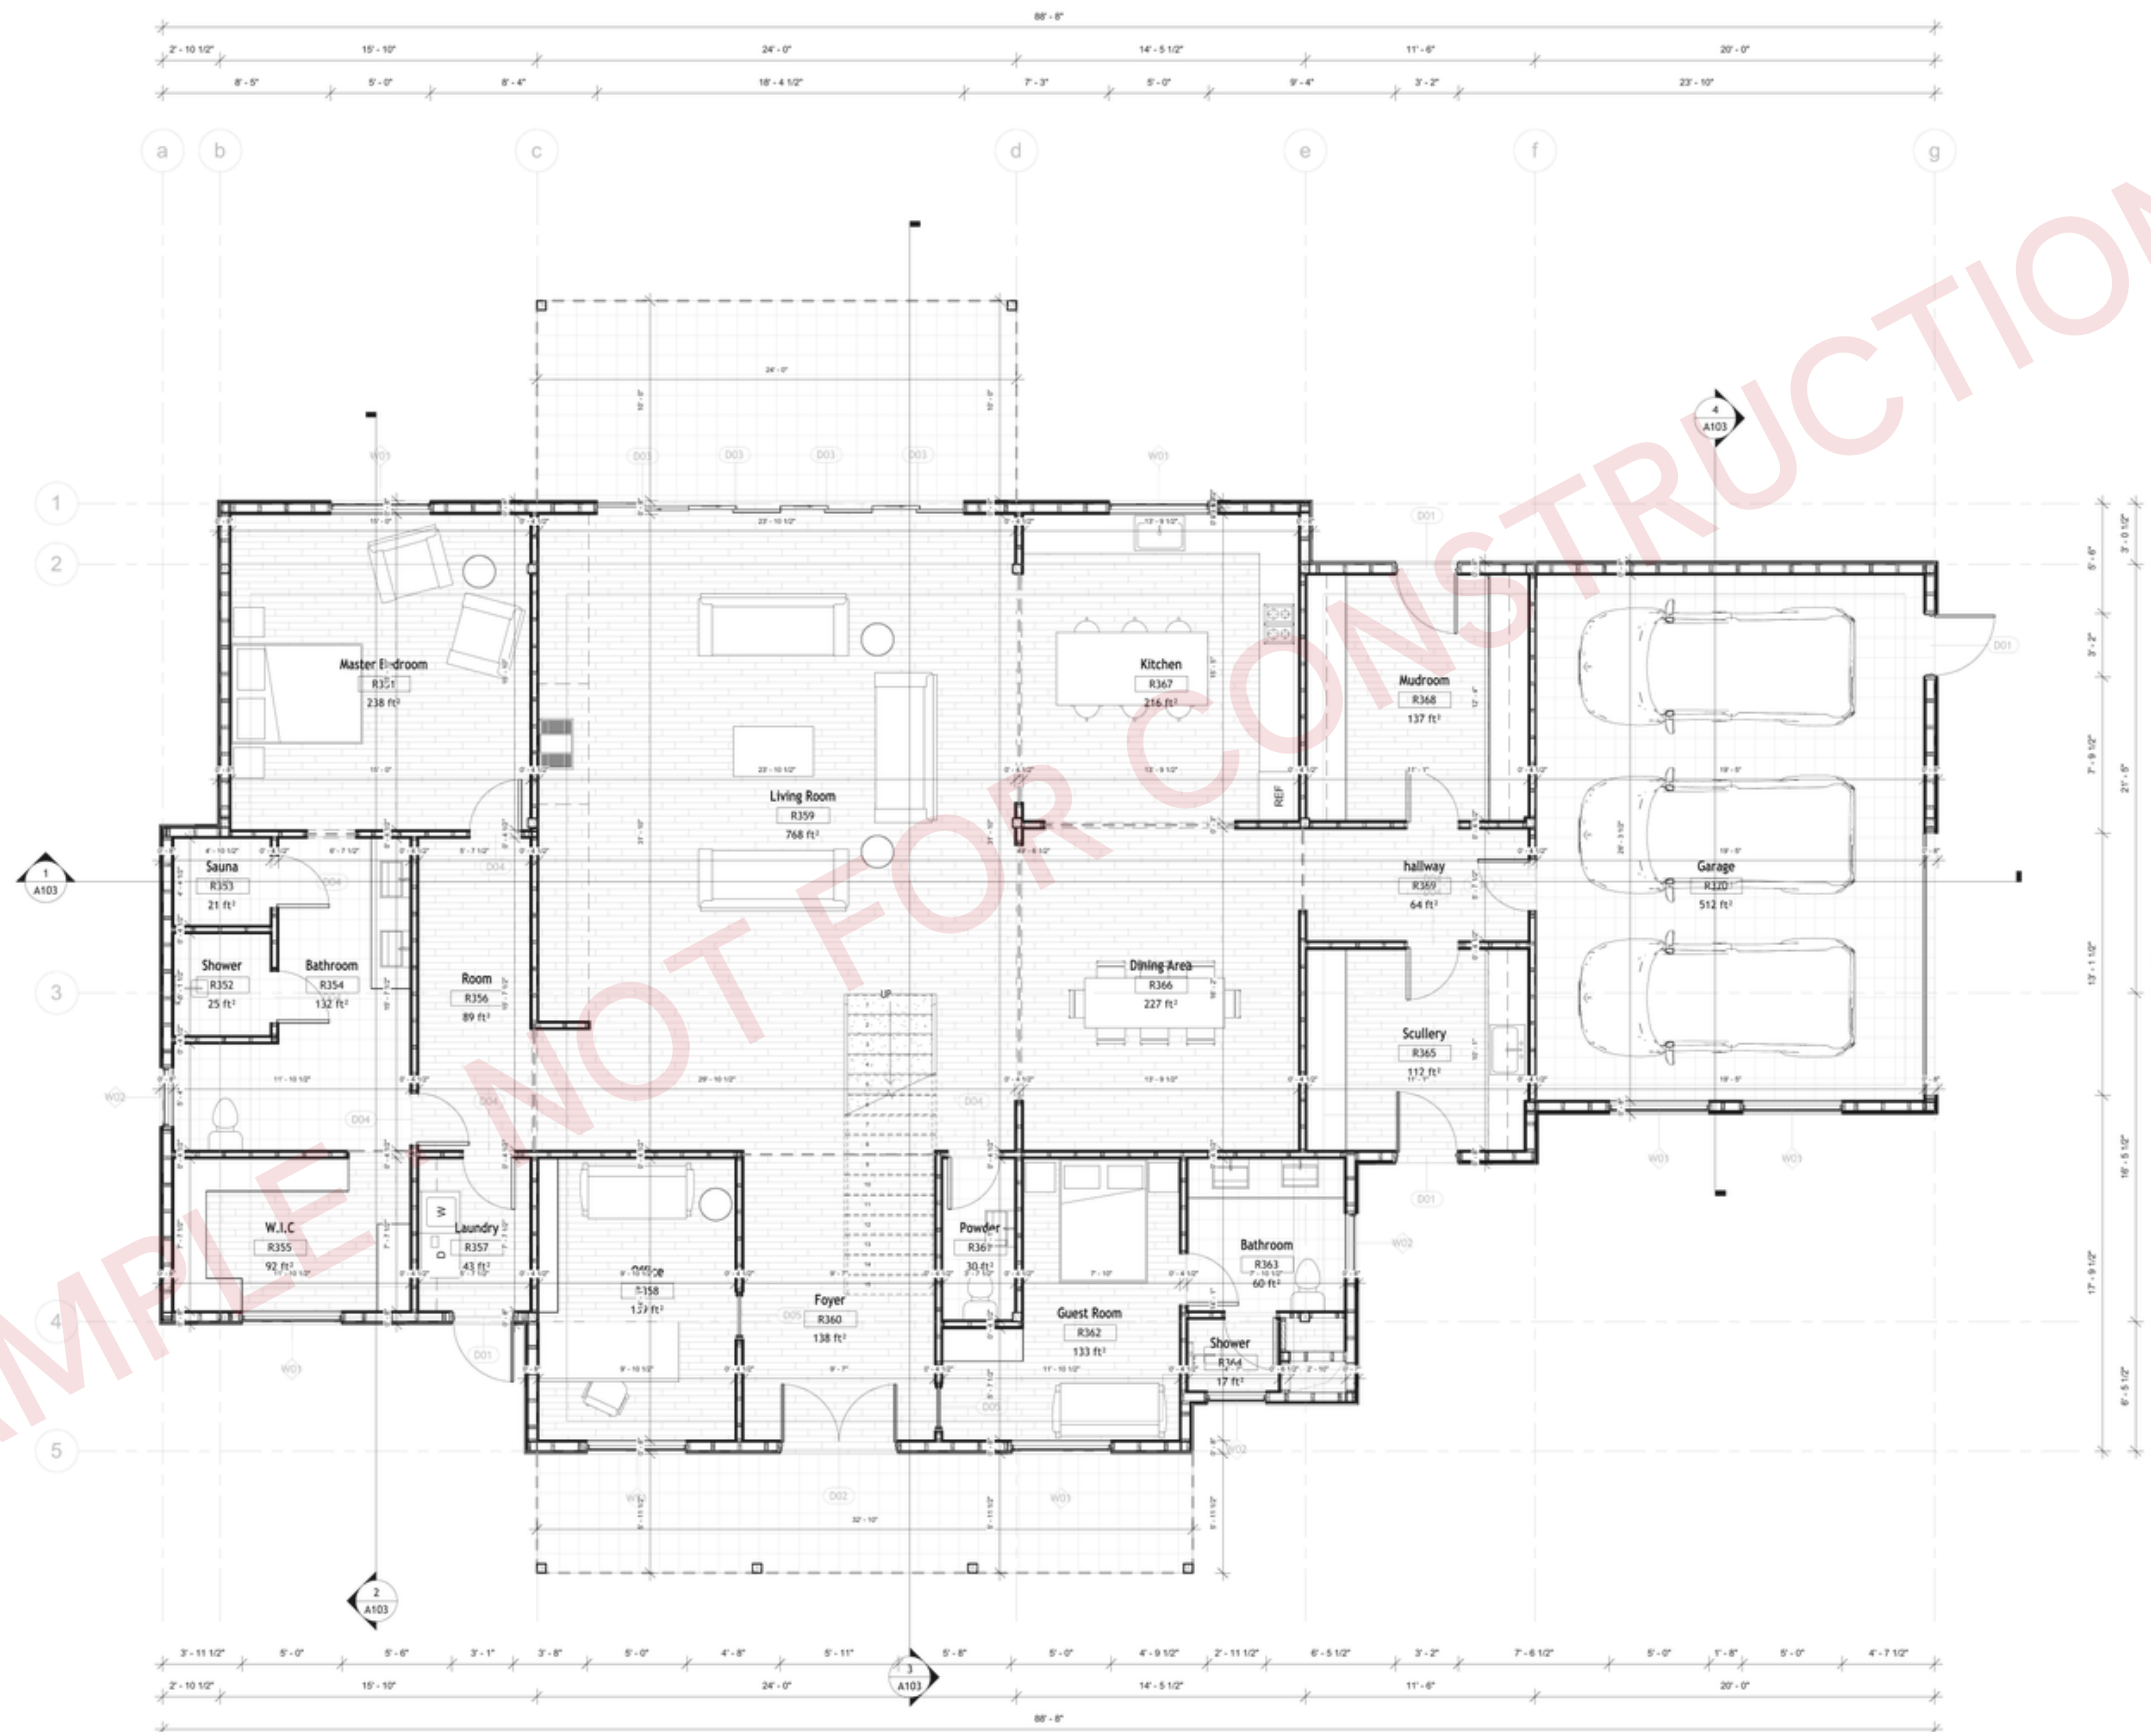

PROJECT
The Long House

PLAN
YA-101


SHEET
A101

TITLE
Ground floor plan

SCALE
1:50 at A1

STATUS
Sample, not for construction

SHEET NO.
2 / 3

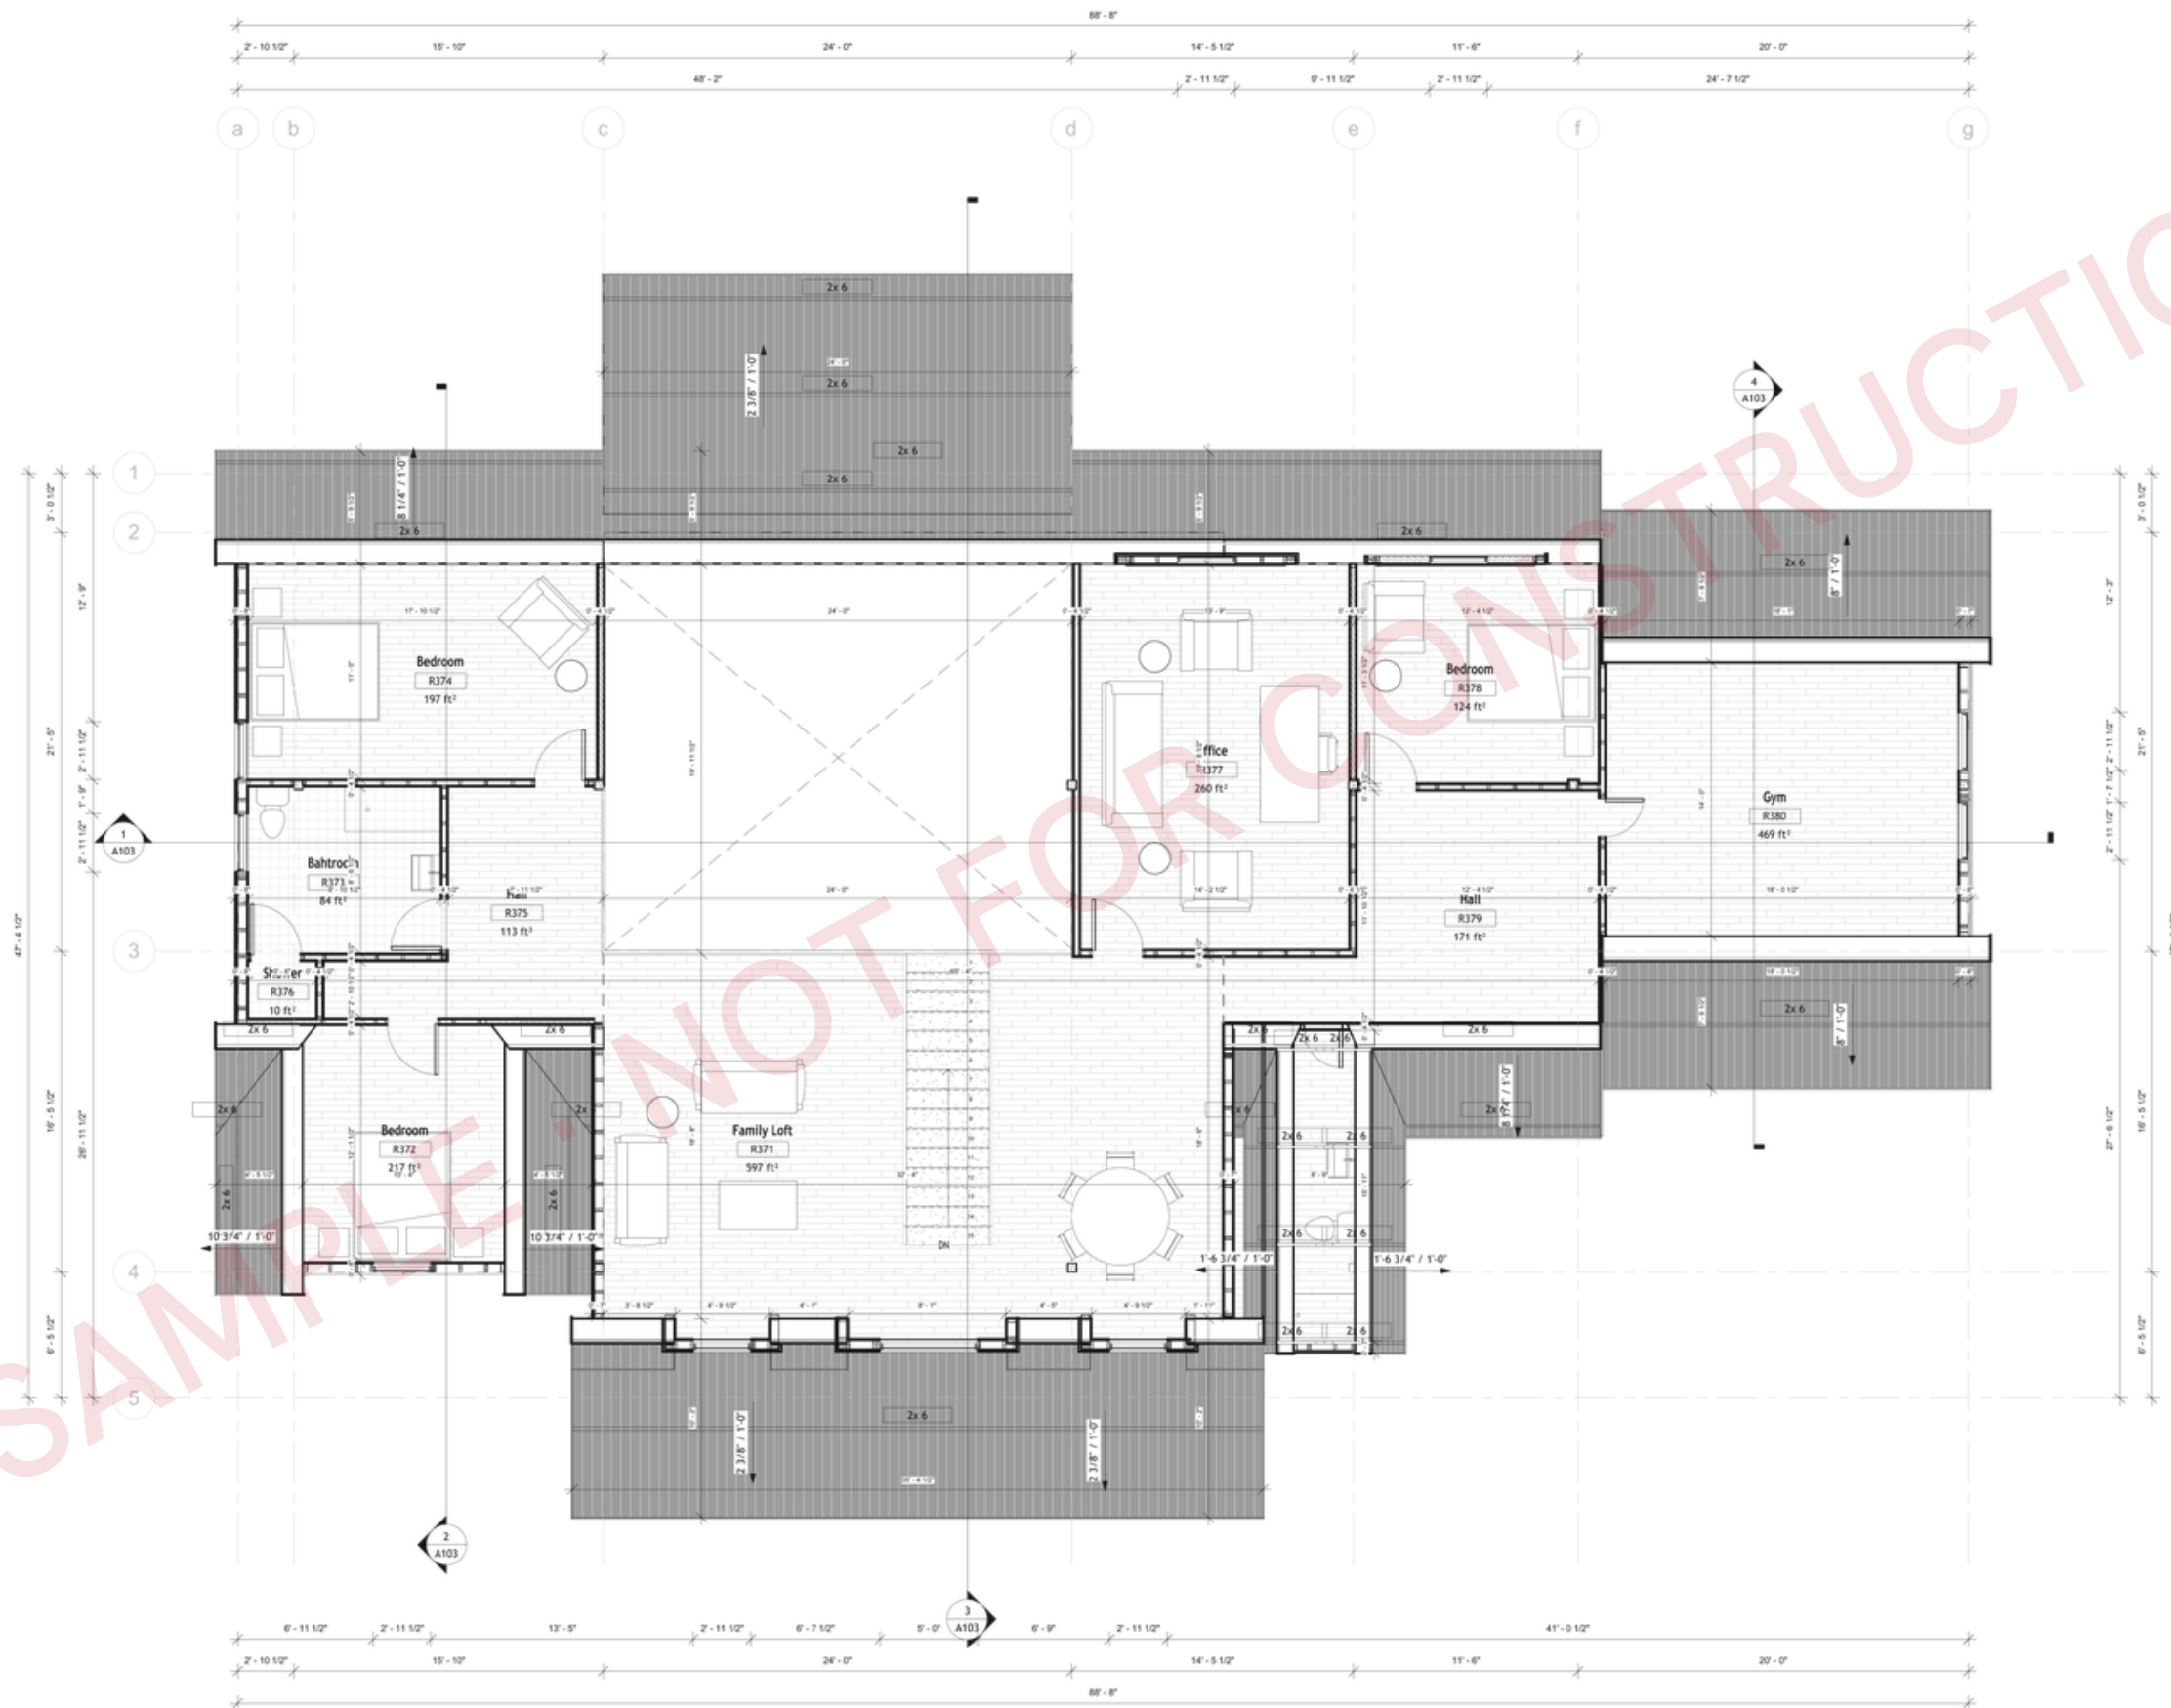

PROJECT
The Long House

PLAN
YA-101

SHEET
A102

TITLE
First floor plan

SCALE
1:50 at A1

STATUS
Sample, not for construction

SHEET NO.
3 / 3